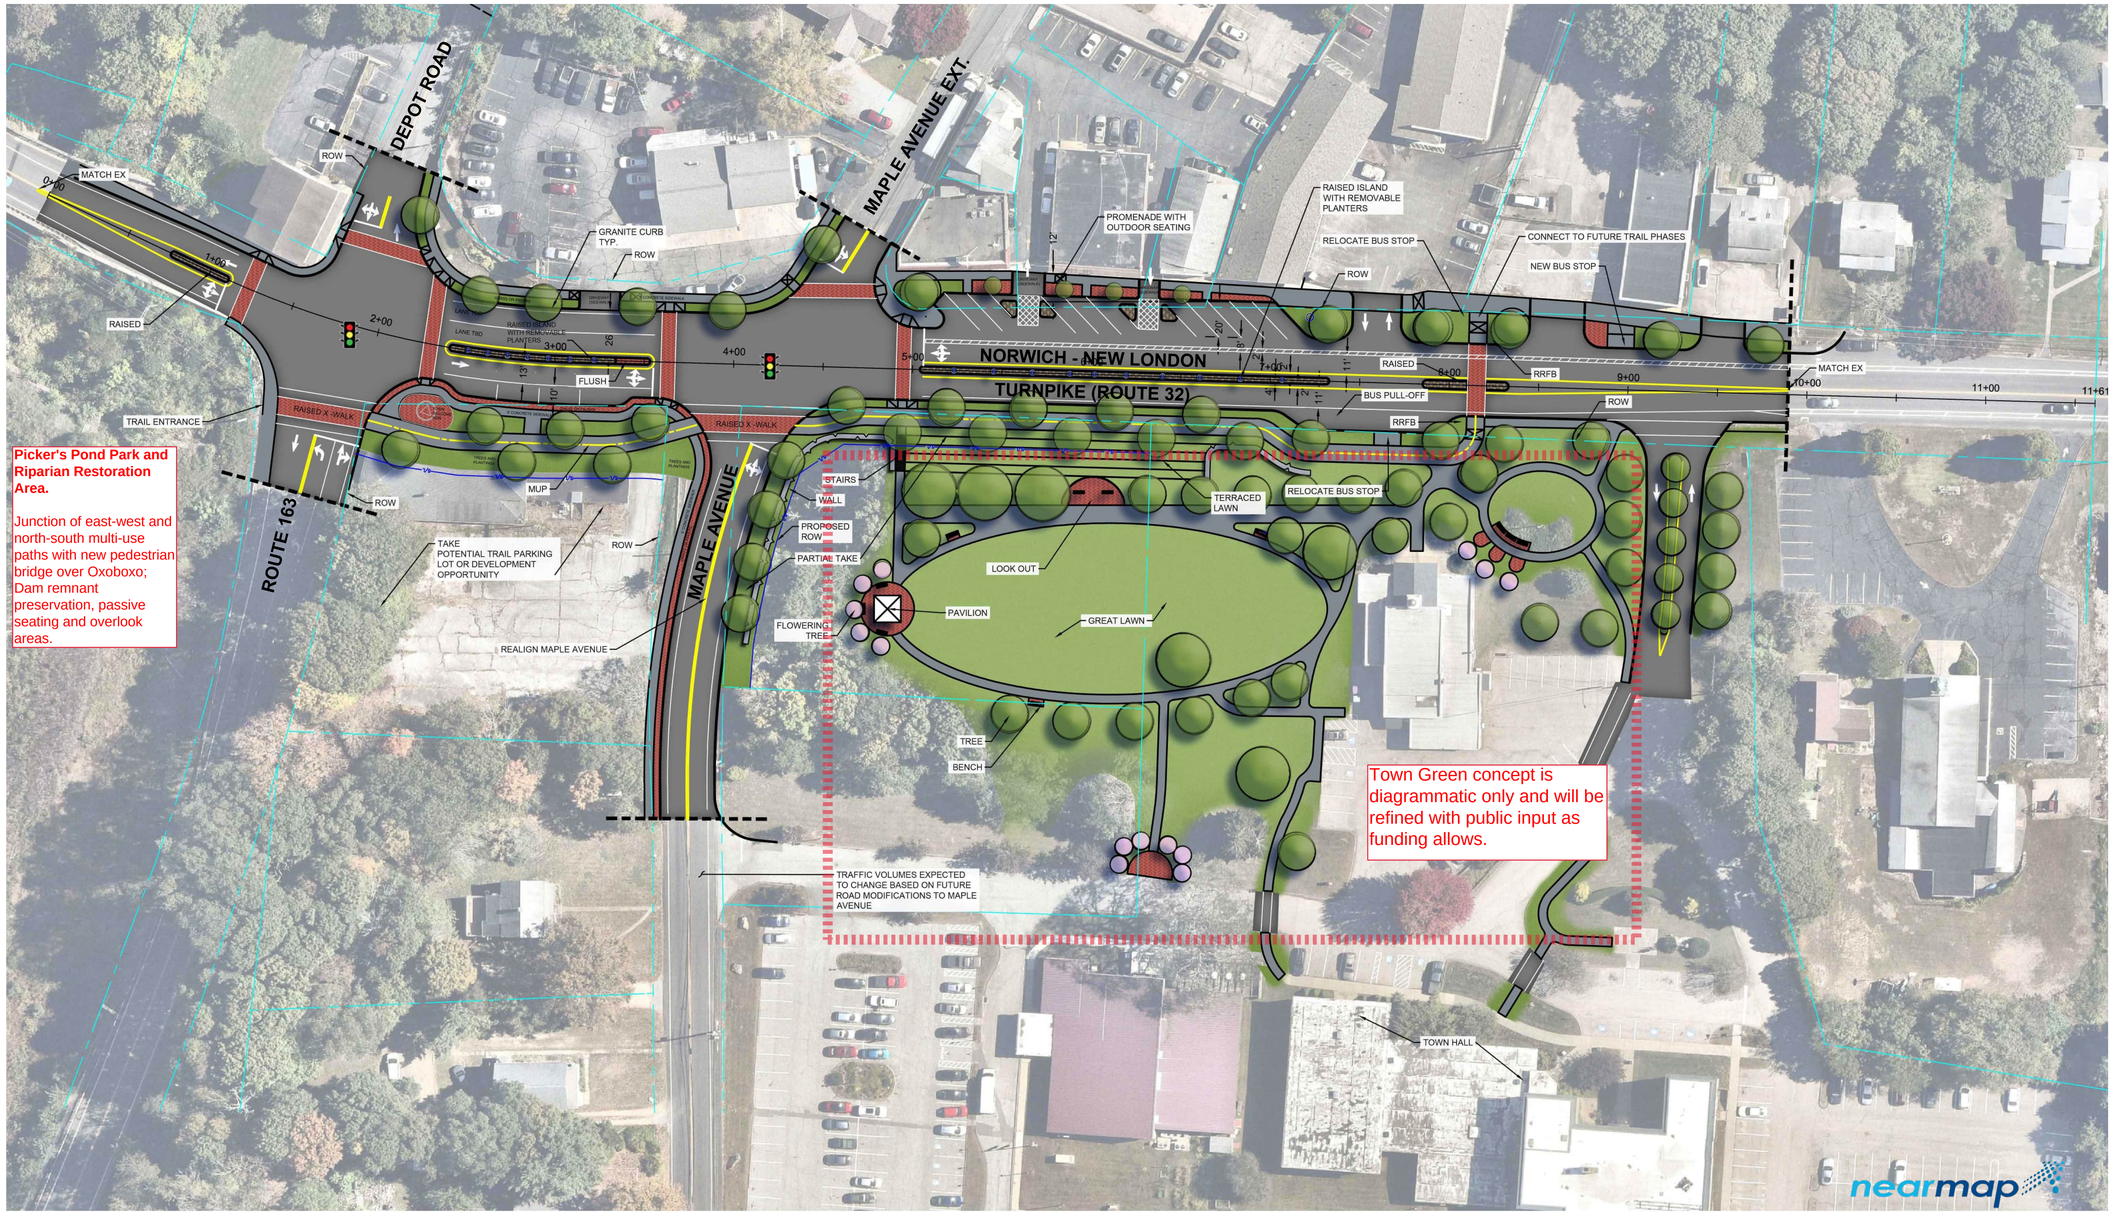


Picker's Pond Park and Riparian Restoration Area.

Junction of east-west and north-south multi-use paths with new pedestrian bridge over Oxoboxo; Dam remnant preservation, passive seating and overlook areas.

Town Green concept is diagrammatic only and will be refined with public input as funding allows.

This plan is conceptual only and does not represent a final design or confirmed direction of improvements. It is intended to convey opportunities and identify issues which need to be addressed. Coordination with local businesses, residents, and DOT is required.

DRAFT

Concept Plan

Town Center Improvement Project: Streetscape & Town Hall Phase I | Town of Montville

October 2026

Montville, CT

N

40 0 40 80

SCALE IN FEET: 1"=40'